552

329 910375

Form No. 328

DeSoto County, Mississippi

Olen Forrester TAP LINE WA 62544 FCA 3602

RIGHT OF WAY INSTRUMENT

In consideration of $ 1.00 cash, and other valuable considerations, receipt of all of which is hereby acknowledged, I/we (acting personally and for and on behalf of our heirs, successors, and assigns and any other person claiming or to claim the property hereinafter described, called collectively "Grantors") do hereby grant, convey and warrant unto MISSISSIPPI POWER & LIGHT COMPANY,

its successors and assigns (herein called "Grantee"), a right of way and easement 15 feet in width for the location construction, reconstruction, operation, maintenance, and removal of electric power and/or communications lines and circuits, including poles, towers, cross arms, insulators, wires, cables, hardware, transformers, switches, guy wires, anchors and all other equipment, structures, material and appliances, now or hereafter used, useful or desired in connection therewith, over, across, under and on that land in the County of DeSoto, Mississippi, described as follows, to-wit:

NW 1/4 Section 9, T 2 South, Range 8 West
Sketch Attached. A.

together with the right of ingress and egress to and from said right of way across the adjoining land of the Grantors, the passage of vehicles and equipment upon said right of way and the right to install and maintain guy wires and anchors beyond the limits of said right of way.

Grantee shall have the full right, without further compensation, to clear and keep clear said right of way, including the right to cut down, condition, treat or otherwise remove all trees, timber, undergrowth, and other obstruction. Grantee shall have the further right to cut down from time to time all trees that are tall enough to strike the wires in falling, where located beyond the limits of said right of way, (called "danger trees"). Payment for the first cutting of danger trees is included in the above consideration. Grantee shall pay to Grantor, or his successor in title, the reasonable market value of danger trees cut thereafter.

Grantors covenant that they will not construct or permit the construction of any house, barn, well or other structure or hazard on said right of way.

Unless otherwise herein specifically provided, the center line of the electric power line initially constructed on this right of way shall be the center line of said right of way.

Should Grantee, or its successors, remove its facilities from said land and abandon said right of way, the rights herein created in Grantee shall terminate, but with the right to remove therefrom all of Grantee's property thereon.

It is understood that Grantors shall have, at all times the right to use said right of way for any lawful purpose provided it does not interfere with the rights herein created in Grantee, and that Grantee will not enclose said right of way, and Grantor will use the best efforts to protect Grantee's property on said right of way.

WITNESS my/our signature, this the 31st day of October, 1991

Olen Forrester

STATE MS.-DESOTO CO. FILED
FEB 5 1 35 PM '92

STATE MS.-DESOTO CO. BY
FILED
MAR 20 10 08 AM '92
REC'D 3-24-92
DEED BOOK 243
PAGE 512
W.E. DAVIS CH.CLK.

STATE OF MISSISSIPPI
COUNTY OF DeSoto

Personally appeared before me, the undersigned authority in and for the above jurisdiction, the within named Olen Forrester Jr. and _____, husband and wife, who acknowledged that they signed and delivered the foregoing instrument on the day and date therein mentioned.

Given under my hand and official seal, this the 31st day of October, 1991

MY COMMISSION EXPIRES 7-25-93

(Title) V.P. PEOPLES BANK
349.2855

553

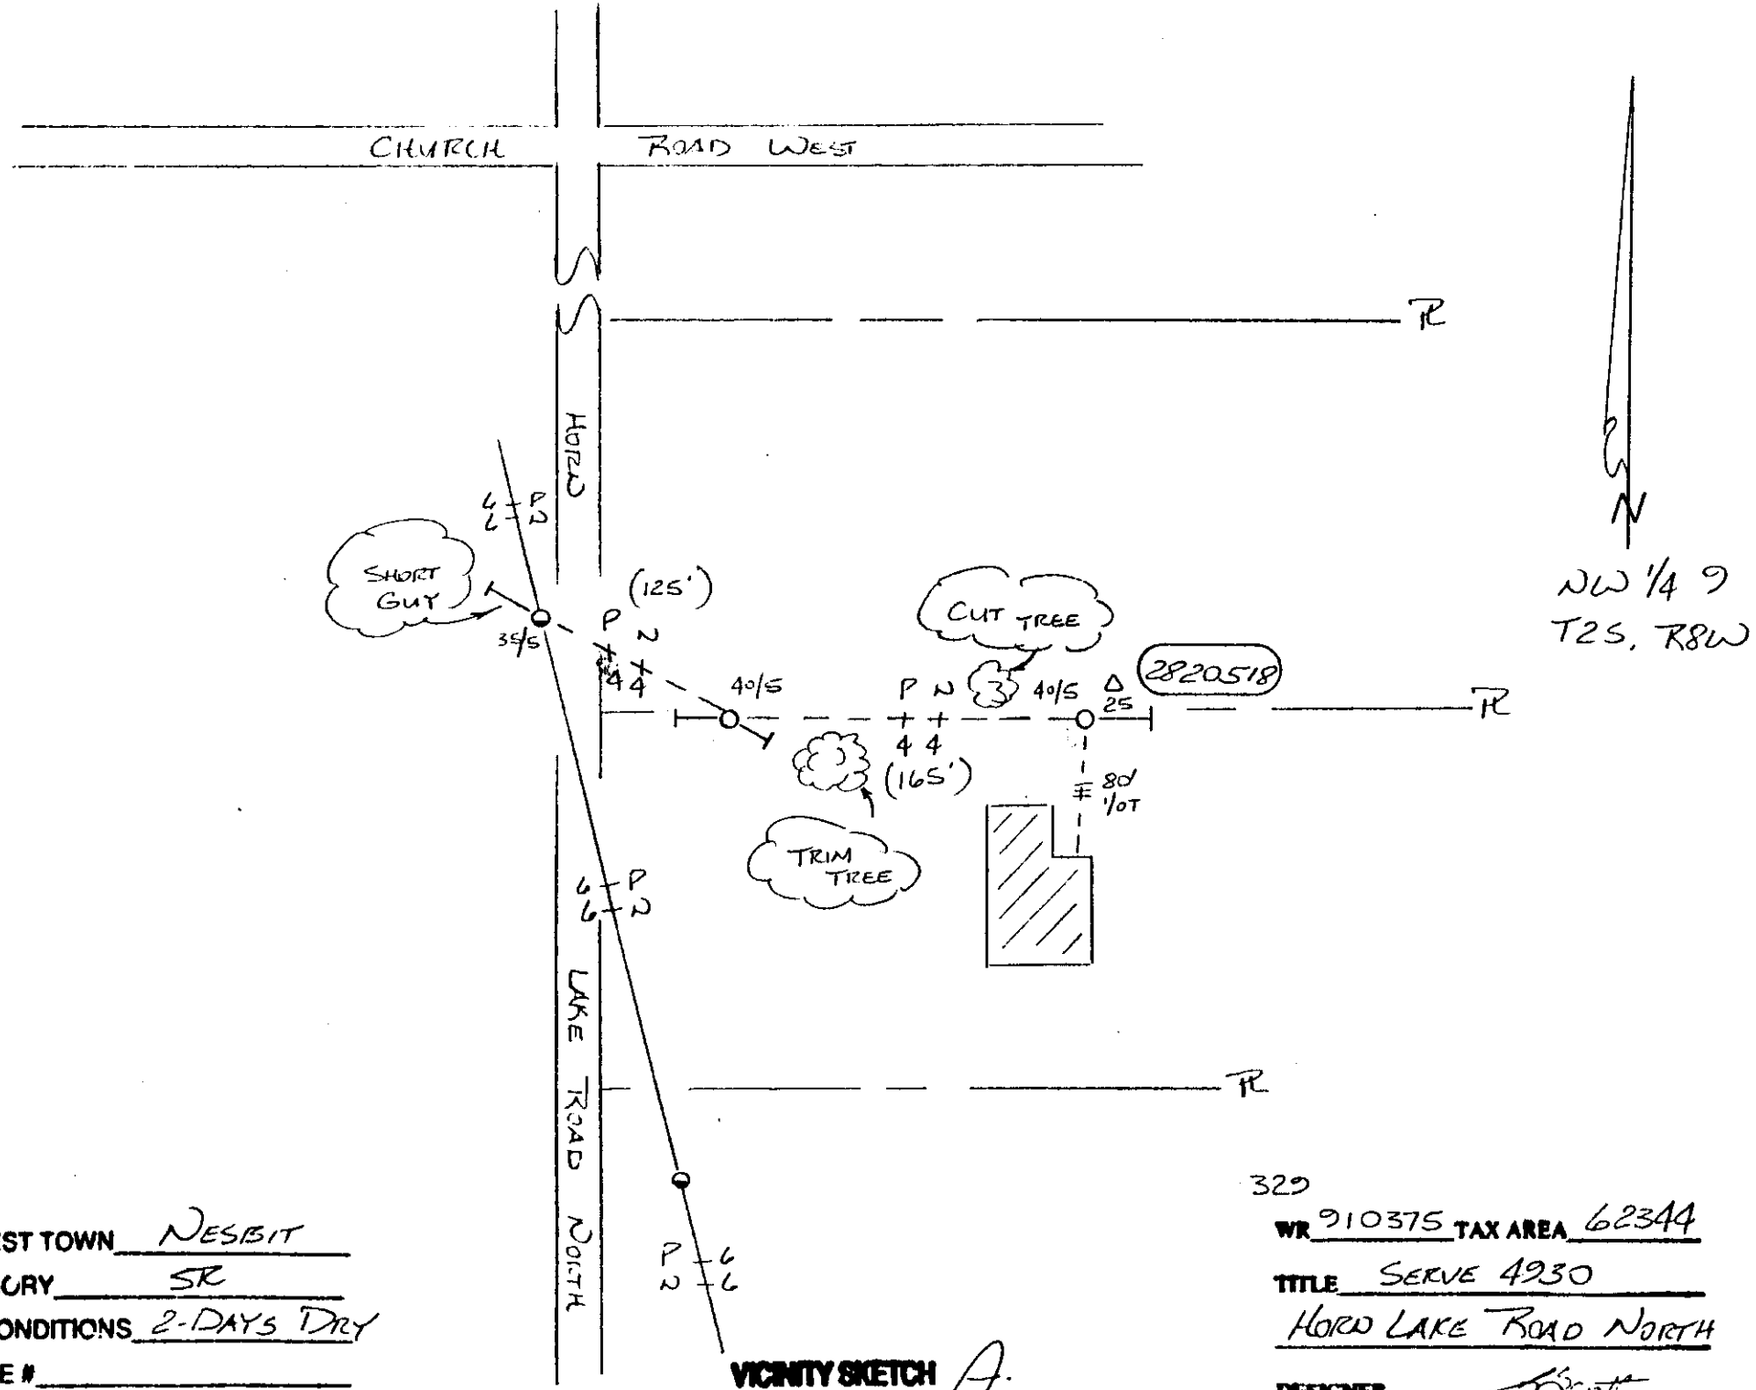

NW 1/4 9
T2S, R8W

NEAREST TOWN NESBIT
CATEGORY SR
SITE CONDITIONS 2-DAYS DRY
LOCATE # _____
DATE LOC. 12-31-91

VICINITY SKETCH ATTACHED A.

329
WR 910375 TAX AREA 62344
TITLE SERVE 4930
HORD LAKE ROAD NORTH
DESIGNER [illegible]
DATE 12-31-91 12-31-91